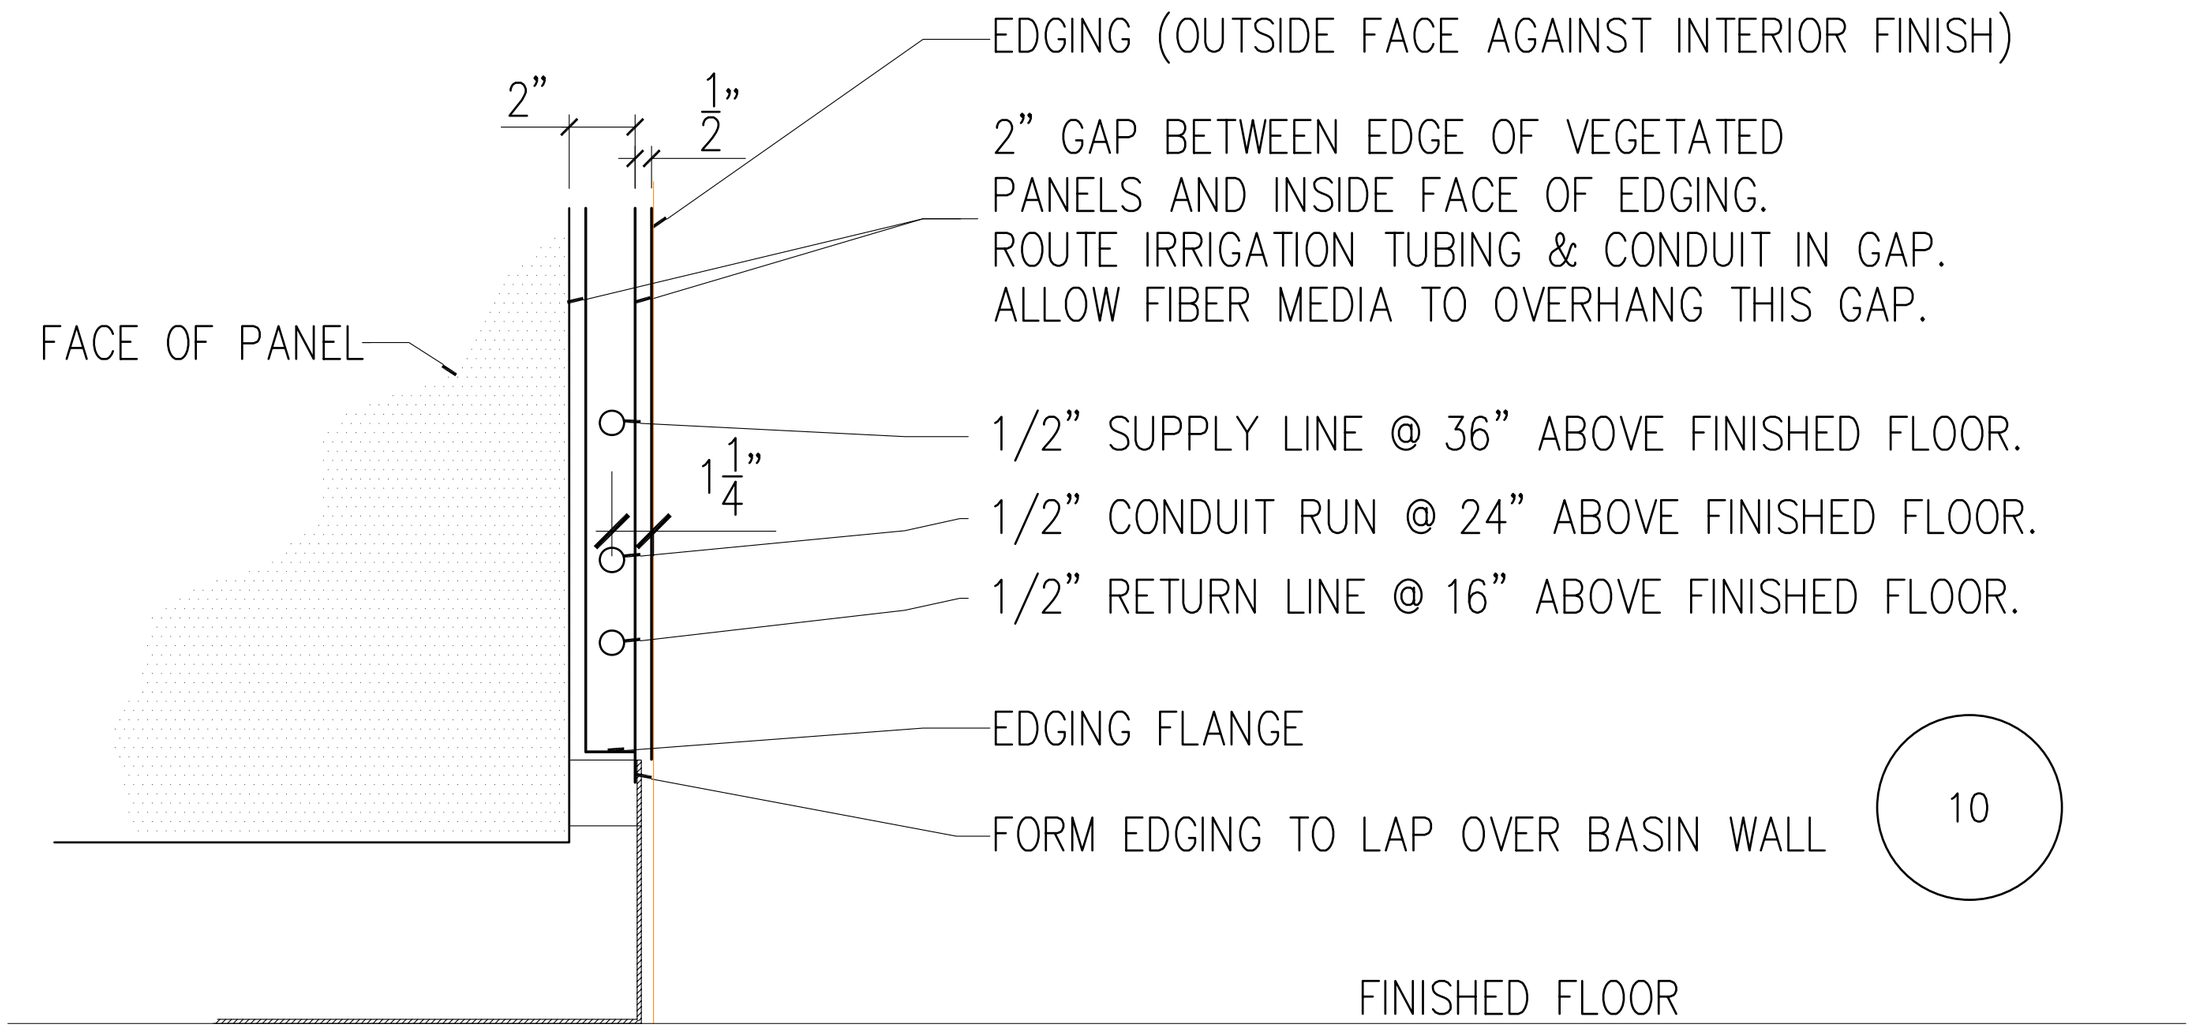

FURBISH
3430 2nd Street, Suite 100
Baltimore, MD 21225
(443) 874-7465
www.furbishco.com

BioWall

Colonial Place
CP-01 & CP-02

Scale: N.T.S.

Date: 12/30/2014

9A. Detail at Bottom Corners (Elevation) REV 3/5/15

Copyright 2013 All rights reserved